


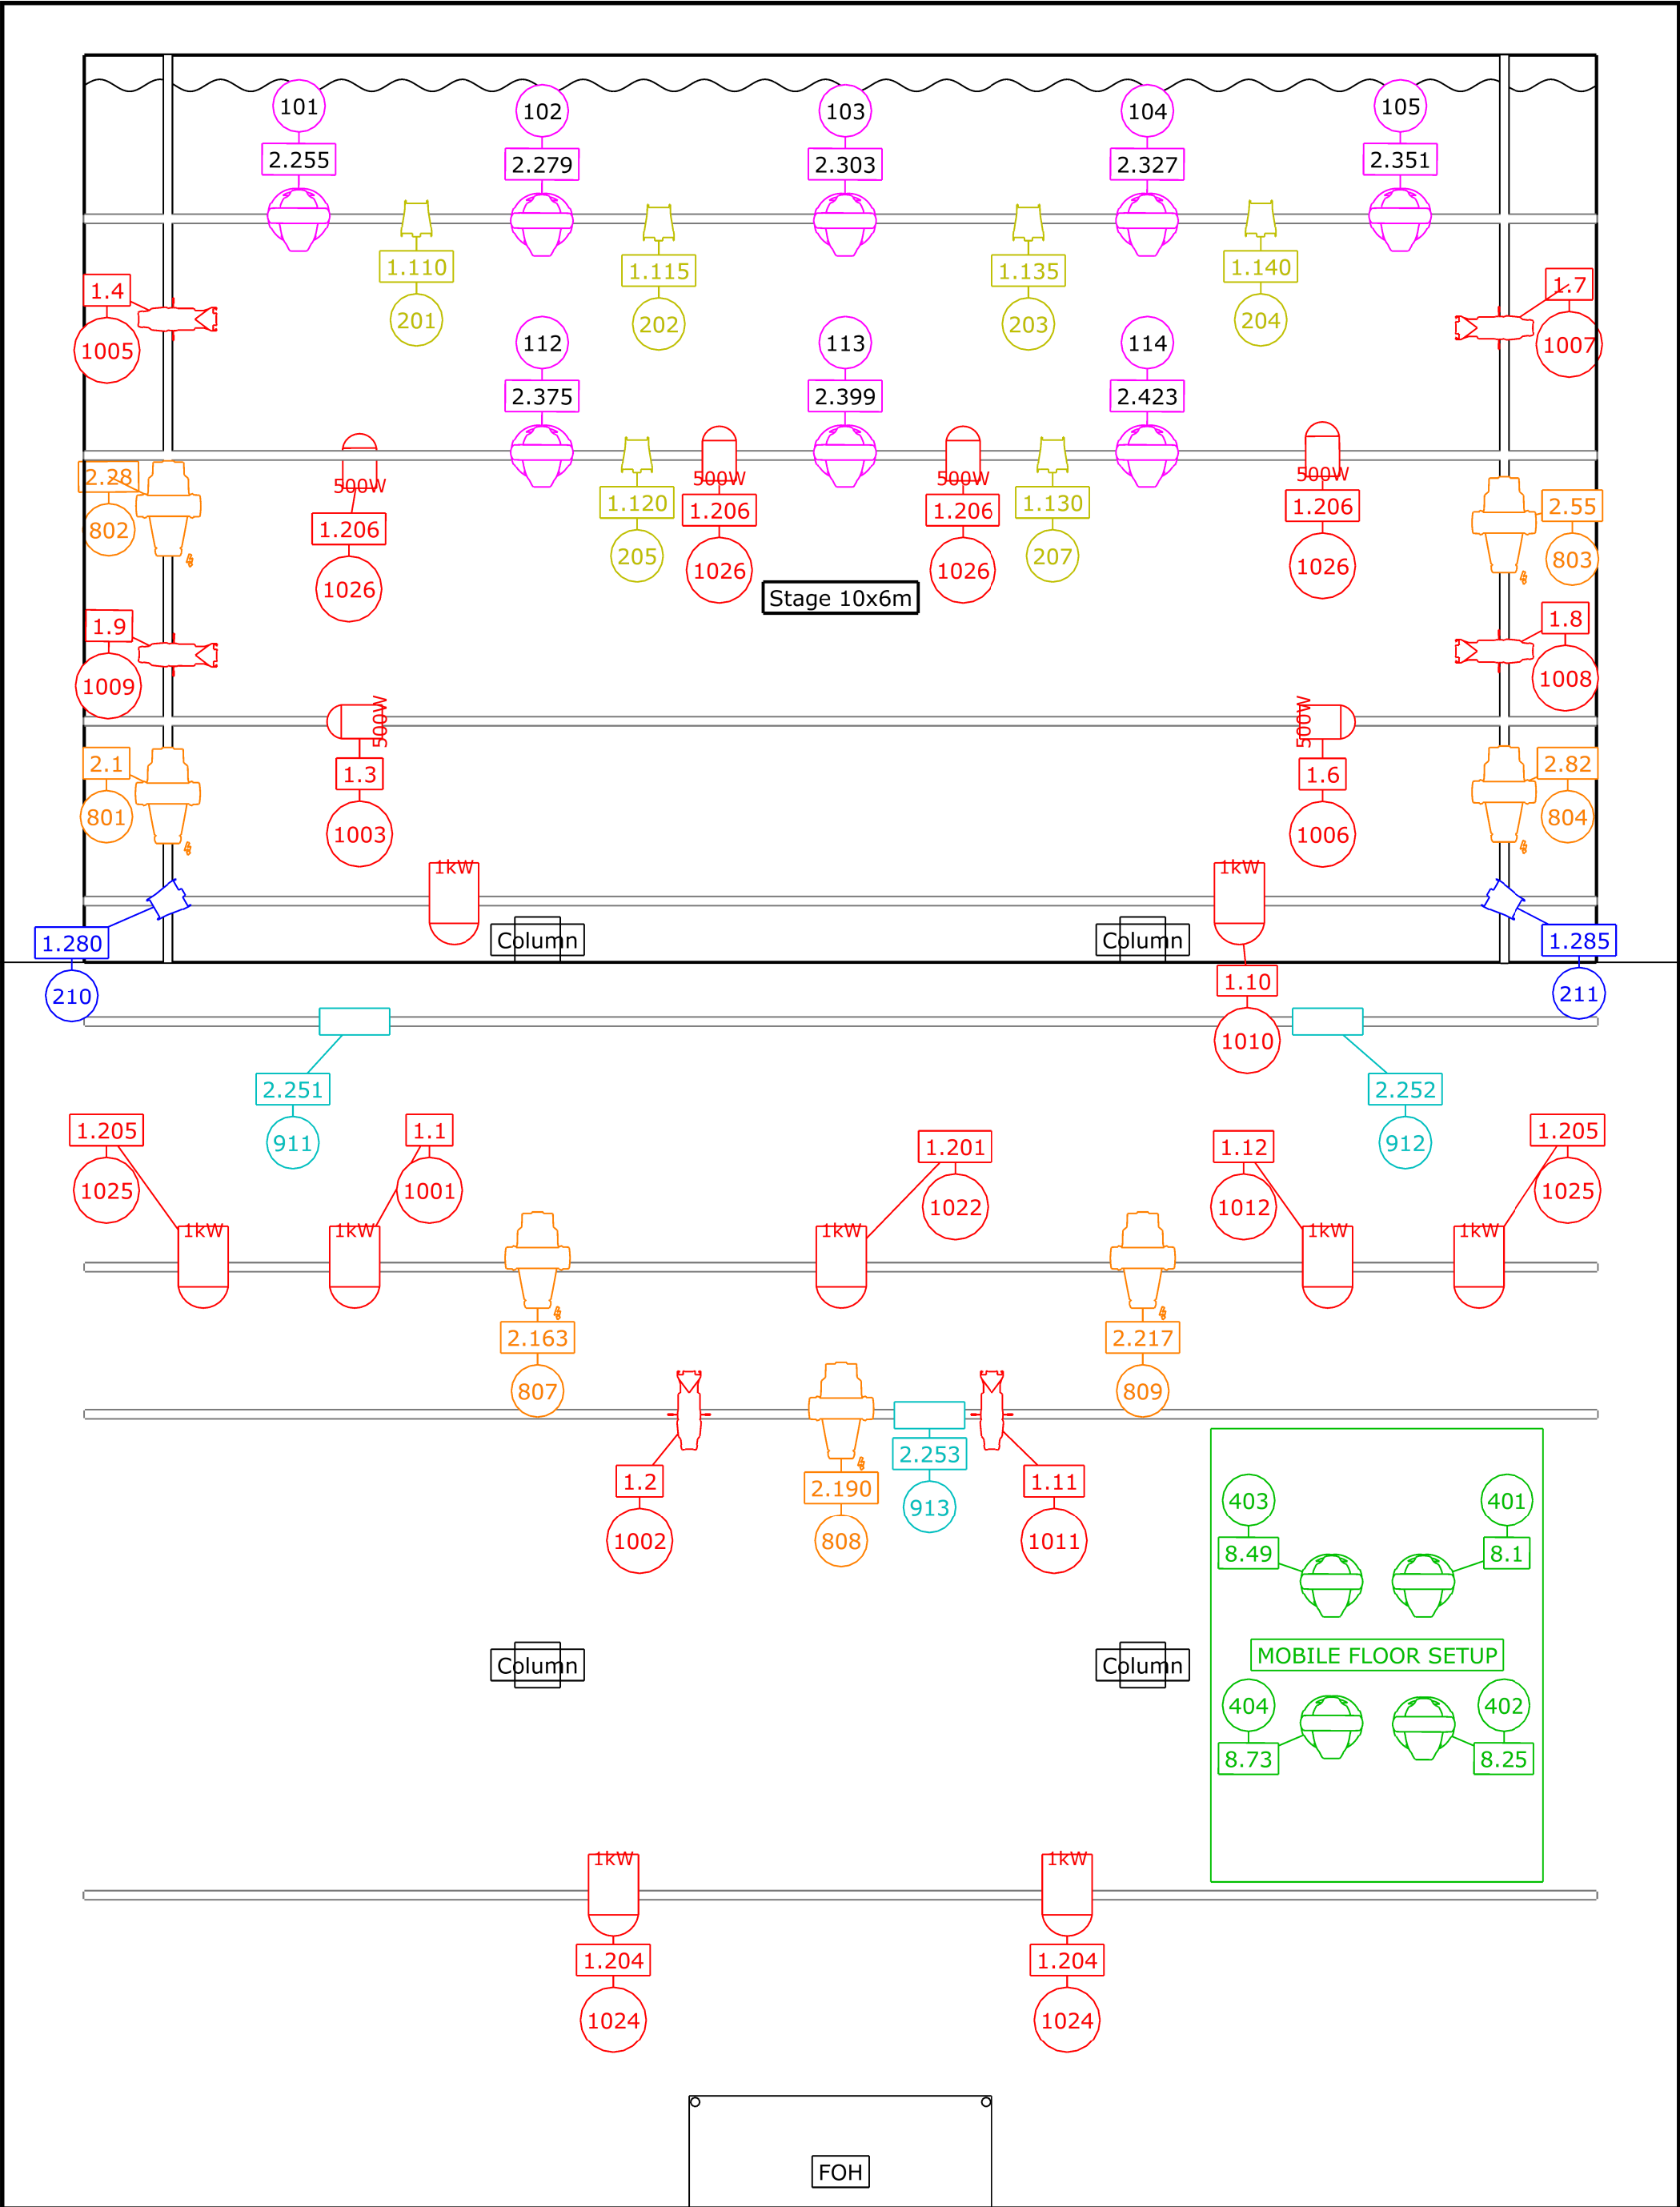

Hängeplan Licht Grosser Saal

Standort
Alter Schl8hof Wels

Stand
12. September 2026



Symbols:



1000W PC



VL1100 TS-AS
(27CH)



D.T.S. Max (24CH)



ETC ColorSource
PAR (5CH)



500W PC



ETC Source Four
750W



Audience Blinder
2x50W LED COB